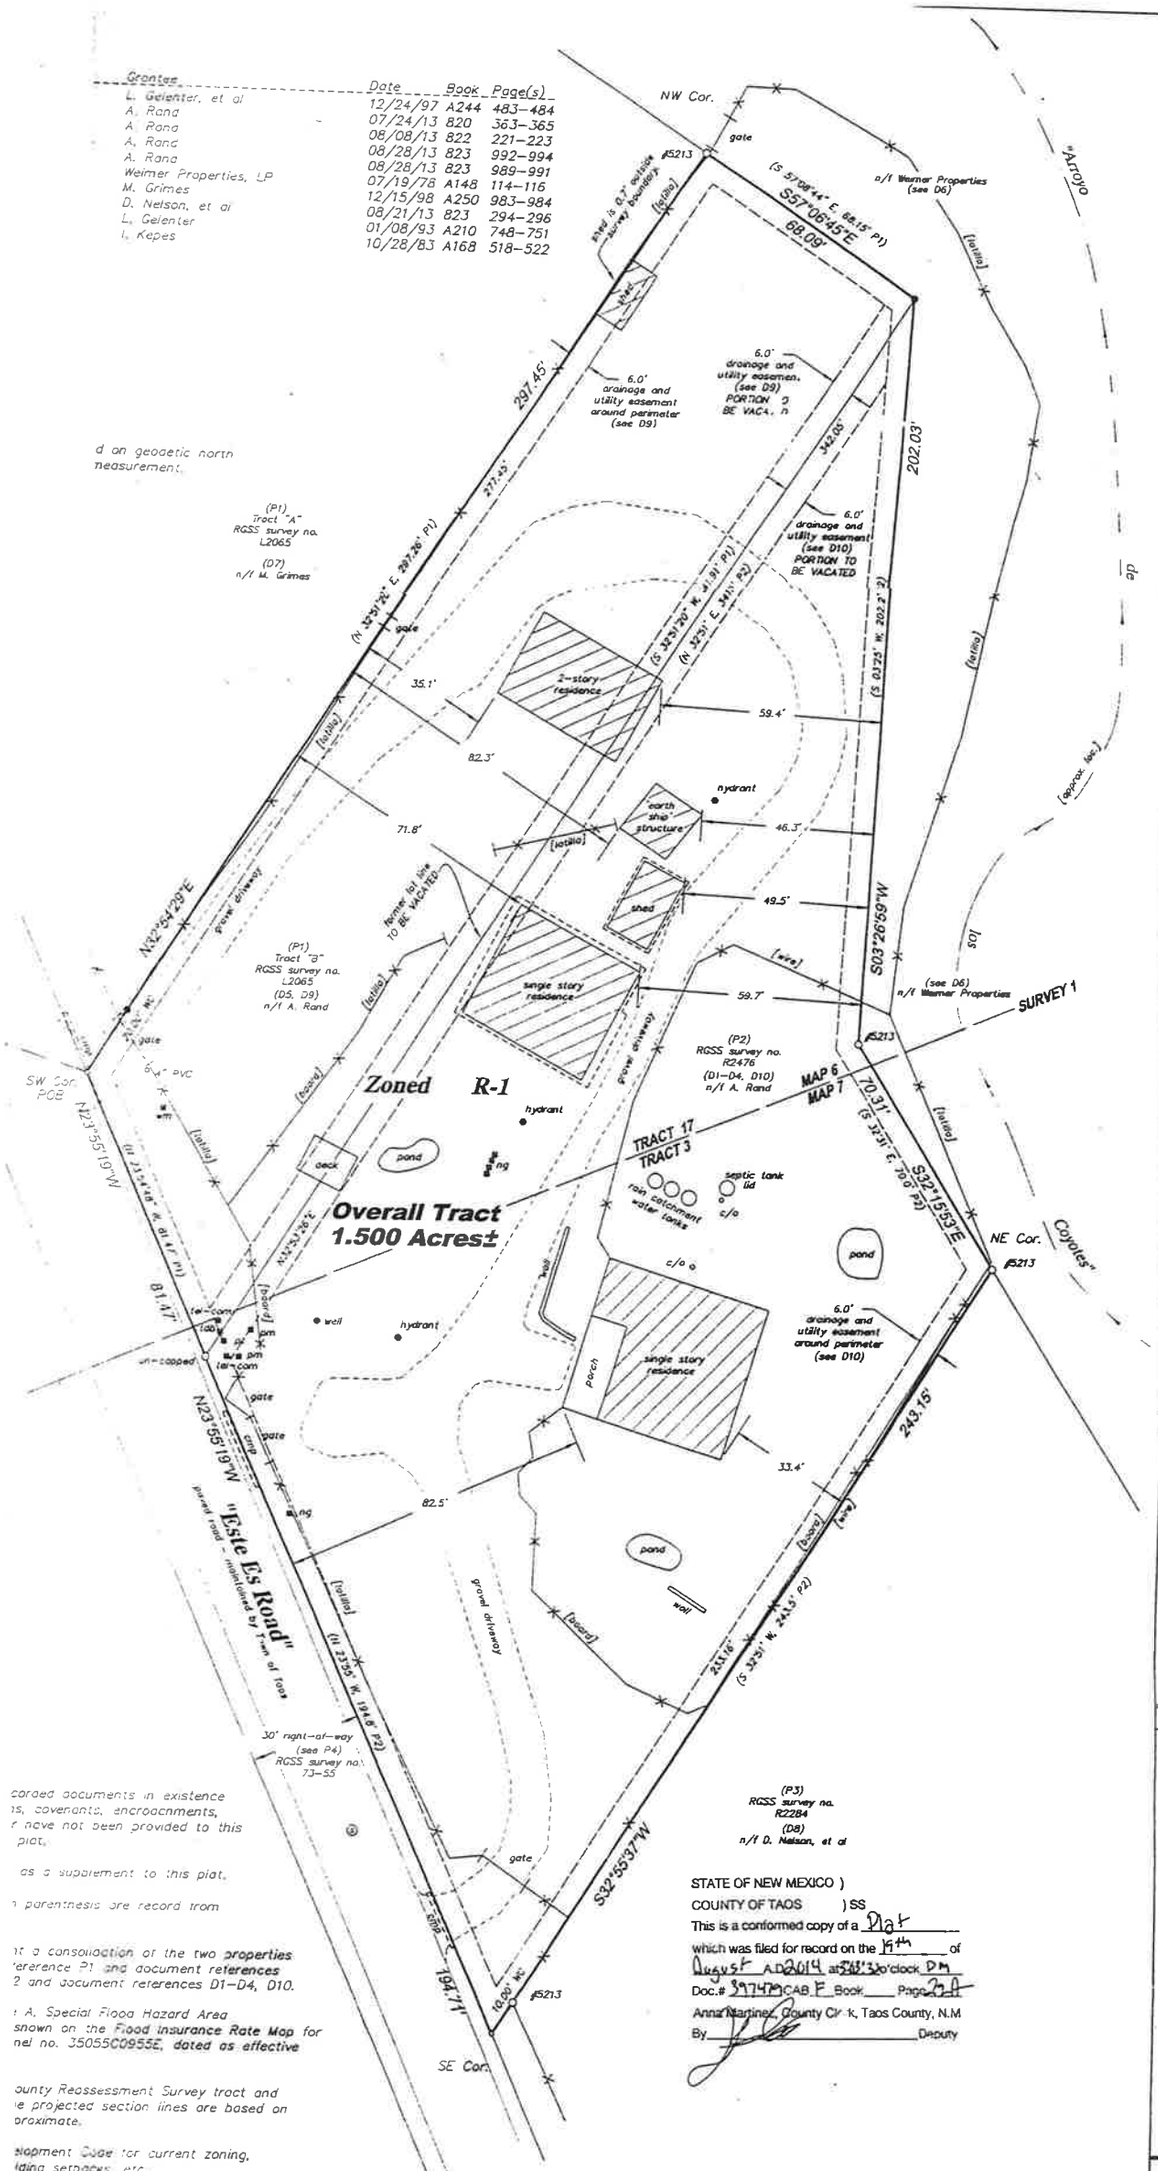

Grantee	Date	Book	Page(s)
L. Gelenter, et al	12/24/97	A244	483-484
A. Rand	07/24/13	820	363-365
A. Rand	08/08/13	822	221-223
A. Rand	08/28/13	823	992-994
Weimer Properties, LP	08/28/13	823	989-991
M. Grimes	07/19/78	A148	114-116
D. Nelson, et al	12/15/98	A250	983-984
L. Gelenter	08/21/13	823	294-296
I. Kepes	01/08/93	A210	748-751
	10/28/83	A168	518-522

d on geodetic north
neasurement.

coraed documents in existence
ns, covenants, encroachments,
r have not been provided to this
plat.

as a supplement to this plat.

n parenthesis are record from

nt a consolidation of the two properties
ference P1 and document references
2 and document references D1-D4, D10.

t A, Special Flood Hazard Area
shown on the Flood Insurance Rate Map for
nel no. 35055C0955E, dated as effective

ounty Reassessment Survey tract and
ie projected section lines are based on
proximate.

elopment Code for current zoning,
ding setbacks, etc.

vations, building setbacks, etc. contained
D10.

D10:

PLAT REFERENCES

No.	Title or Client	Firm	Job. no.	Surveyor/Engineer	Reg.	Date	Amended	Cab.
P1	Weimer to Duran & Gelenter	RGSS	L2064	James D. Crowl	5213	08/16/89	--	--
P2	Weimer to Kepes	RGSS	R2476	Jeffrey B. Stadler	8327	05/18/83	10/30/85	C, 61-B
P3	Weimer to Dale O. Allison	RGSS	R2284	James D. Crowl	5213	08/31/82	--	--
P4	Gen. Alger & Col. Davis	RGSS	73-55	James D. Crowl	5213	07/27/73	04/20/94	--

PREPA

Rio Grande
212 Kit Carson

draftsperson: sc | project: sc

ORIENT

N

GPS

30

inch =

LEGEN

1/2 in. reb
1/2 in. reb
point not s
1973 SEO t
telephone a
fence.
TCRS map/
easement b
arroyo.
prior survey
telephone d
natural gas
tele—commu
electric met
power trans
roof overhar
"now or for
witness corr
"Point and
man hole co
water meter
septic clean

set
fnd. (except
cap mor
box
ct line
idary
e
box
ter
ation pede
ner box
fy owned b
e of Begin
t

TOWN

TAOS APP

The consolidation
on this plat is her
of Taos Land Use
Alternate Summary
Section 16.24.030.

e 1.500—a
approved a
lopment Co
iew Proced

by:
Town of Taos Code

ninistrator

RTIFICATE

I hereby certif
that this plat
field work perf
supervision in
and conforms
for Surveying
Mexico Board
Engineers and

Aaron Ra
represent
ed by me

Scott B. Cabot
NMLS# 12441

INDEXING INFOR

Owner: Aaron Rand
Township: within proj. Sec
Subdivision: n/a

GEN

County: Taos
Local area: Taos, New Me.
TCRS: part Tract 17,
part Tract 3, h

LOT CONSOLIDATIO